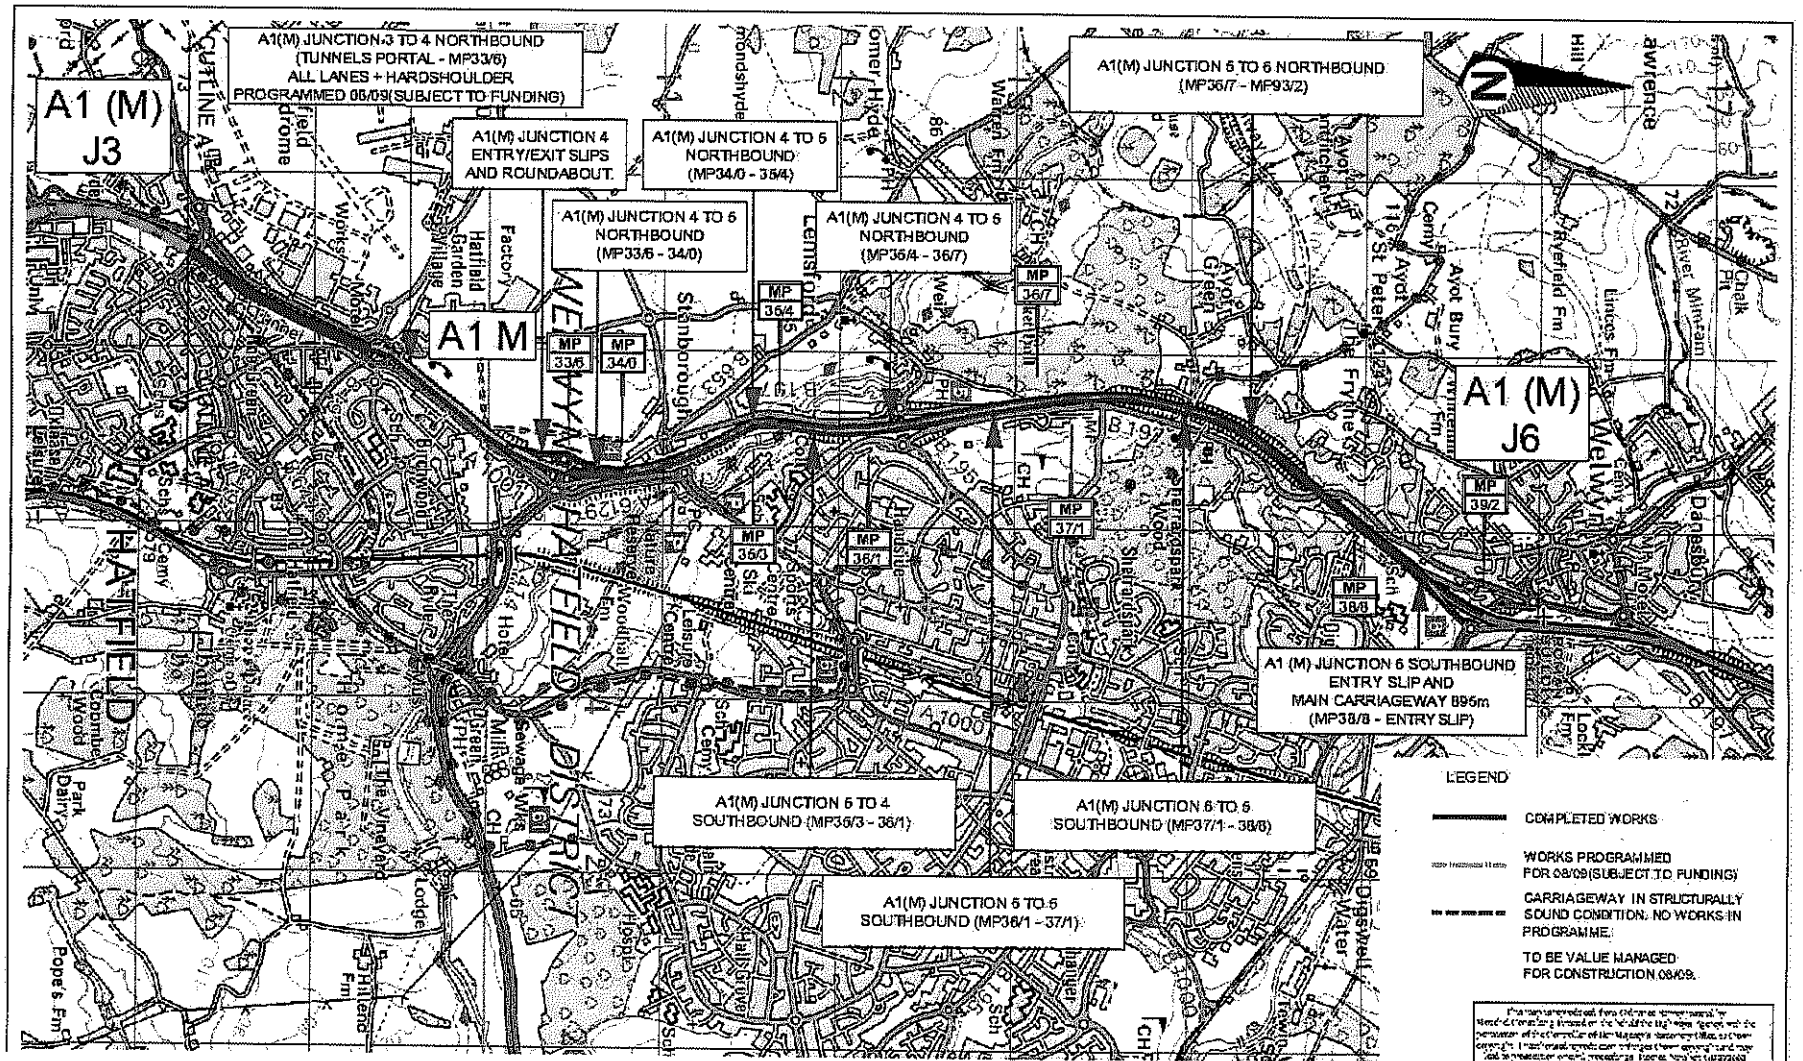

REV	DESCRIPTION	CK/DATE
B03	TEXT MODIFIED	KF/05/07
B02	TEXT MODIFIED	KF/ 2/05
B01	ISSUED FOR INFORMATION	VH/05/06

HIGHWAYS AGENCY

A1 (M) JUNCTION 1 TO 6

CARRIAGEWAY
RESURFACING WORKS
SHEET 2 OF 2

DRAWN:		MAY. 09
DESIGN:		MAY. 09
CHECKED:		MAY. 09
APPROVED:		MAY. 09
SCALE:		A3
CAD REF:		02-003

mouchelparkman

M25 SPHERE

DRAWING No: 710016-N201-100-003

REV: B03

W:\M25 Sphere Small Works Projects 05-06\710016 Motorways\CAD\0000\710016-N201-100-002-003-B03.dwg, KFisher, PublishToWeb JPG.pc3, 1:0.282567