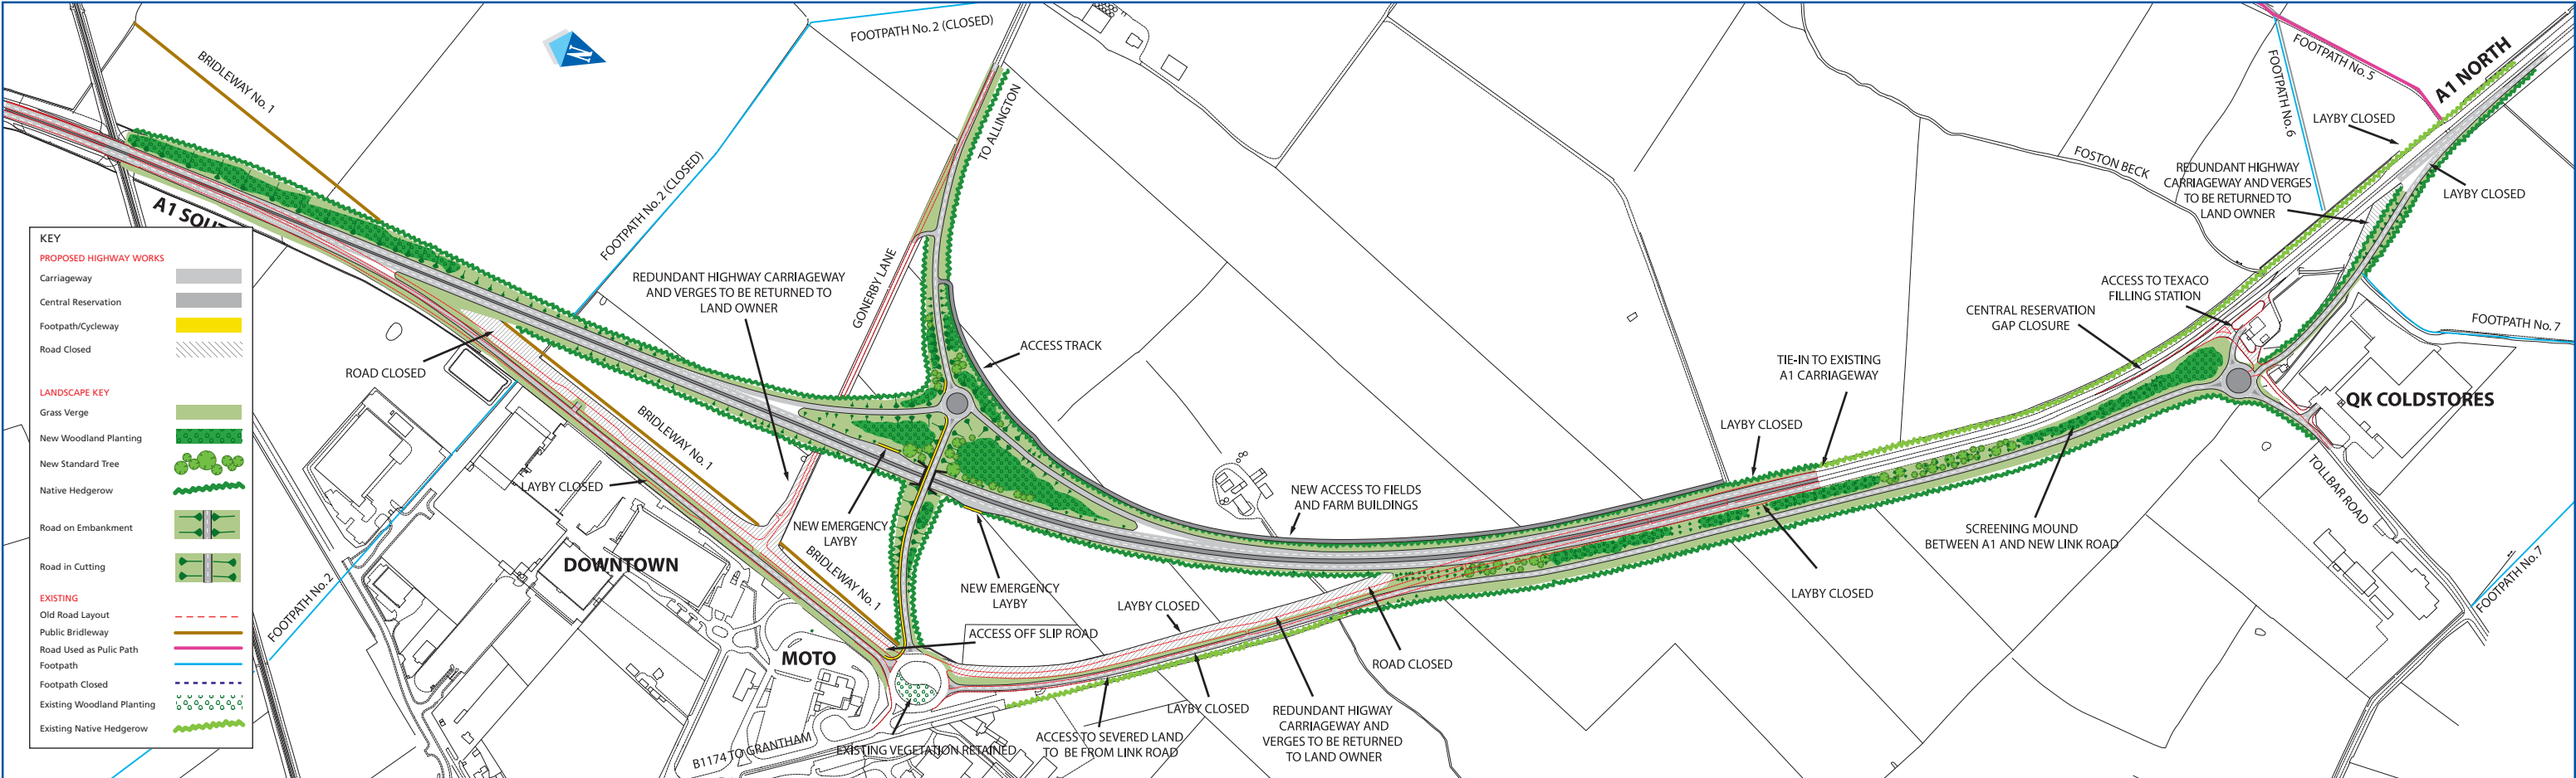
KEY
PROPOSED HIGHWAY WORKS
Carriageway
Central Reservation
Footpath/Cycleway
Road Closed
LANDSCAPE KEY
Grass Verge
New Woodland Planting
New Standard Tree
Native Hedgerow
Road on Embankment
Road in Cutting
EXISTING
Old Road Layout
Public Bridleway
Road Used as Pulic Path
Footpath
Footpath Closed
Existing Woodland Planting
Existing Native Hedgerow
A1 SOUTH
A1 NORTH
BRIDLEWAY No. 1
FOOTPATH No. 2 (CLOSED)
FOOTPATH No. 2
TO ALLINGTON
GONERBY LANE
REDUNDANT HIGHWAY CARRIAGEWAY AND VERGES TO BE RETURNED TO LAND OWNER
ROAD CLOSED
ACCESS TRACK
LAYBY CLOSED
NEW EMERGENCY LAYBY
NEW ACCESS TO FIELDS AND FARM BUILDINGS
DOWNTOWN
MOTO
ACCESS OFF SLIP ROAD
EXISTING VEGETATION RETAINED
B1174 TO GRANTHAM
ACCESS TO SEVERED LAND TO BE FROM LINK ROAD
REDUNDANT HIGWAY CARRIAGEWAY AND VERGES TO BE RETURNED TO LAND OWNER
TIE-IN TO EXISTING A1 CARRIAGEWAY
FOSTON BECK
FOOTPATH No. 5
FOOTPATH No. 6
ACCESS TO TEXACO FILLING STATION
CENTRAL RESERVATION GAP CLOSURE
SCREENING MOUND BETWEEN A1 AND NEW LINK ROAD
QK COLDSTORES
TOLLBAR ROAD
FOOTPATH No. 7